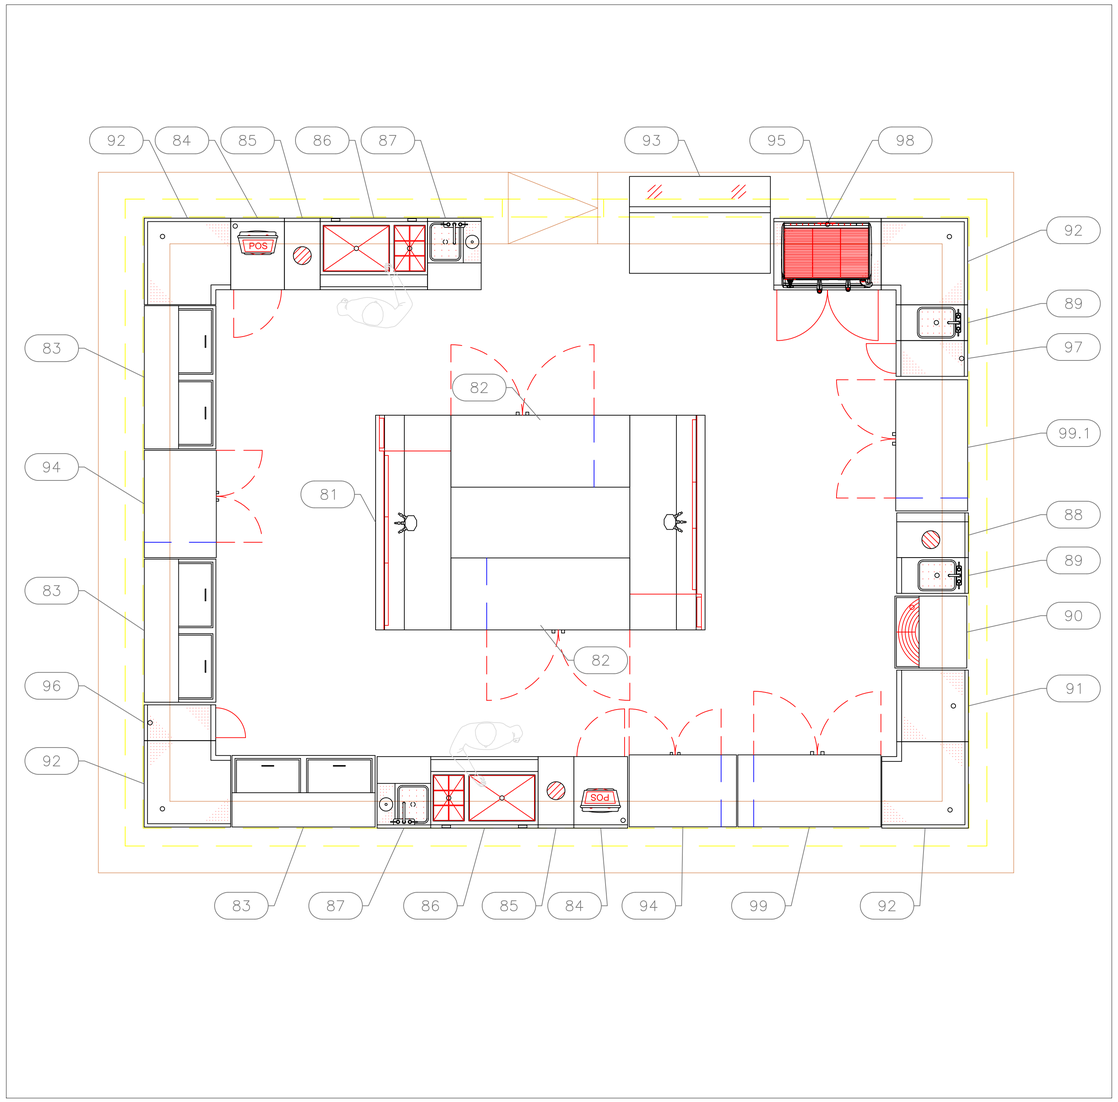

EQUIPMENT SCHEDULE					
ItemNo	Category	Mfr	Model	Quantity	Equipment Remarks
81	Draft Beer Cooler	Glastender	KC72	2	
	Draft Beer / Wine Dispensing Tower	Glastender	CT-3-SS	2	
82	Back Bar Cabinet, Refrigerated	Glastender	C2FB60	2	
83	Bottle Cooler	Glastender	ST48-S	3	
84	Work Center	Glastender	PCB-18	2	
85	Underbar Add-On Unit	Glastender	DWB-12	2	
86	Ice Bin with Bottle Wells	Glastender	CBA-36R	2	
87	Blender Station	Glastender	BSA-18-RF	2	
88	Underbar Add-On Unit	Glastender	DWB-15L	1	
89	Hand Sink	Glastender	HSB-12	2	
90	Glasswasher, Undercounter / Underbar	Glastender	GT-24-CCW-208	1	
91	Glass Rack	Glastender	DBGR-24-RS	1	
92	Corner Angle Filler	Glastender	IFCB-90	4	
93	Display Case, Refrigerated Deli	Admiral Craft	USDC-48	1	
94	Back Bar Cabinet, Refrigerated	Glastender	C1SL36	2	
95	Drainboard	Glastender	DBCB-36	1	
96	Drainboard	Glastender	DBCB-12	1	
97	Drainboard	Glastender	DBCB-12	1	
98	Espresso Cappuccino Machine	Rancilio/Egro	CLASSE 9 USB2	1	By Owner/Operator
99	Back Bar Cabinet, Refrigerated	Glastender	C1SL48	1	
99.1	Back Bar Cabinet, Refrigerated	Glastender	C1SL44	1	

EQUIPMENT LAYOUT

All Dimensions to be verified on the job site.
Actual locations for floor drains, and any ventilating equipment to be determined by Engeneer.
Mechanical, Plumbing & Electrical to be checked and verified by Customers MEP Engeneer.
Remote Condensing Units to be located by Architect.
Exhaust & Supply fans to be located by Architect.

The Farm by Seven Stars
Kitchen & Bars
Providenciales T&C

uni-source SUPPLY
INTERNATIONAL INC.
2055 W 73rd Street, Miami, FL 33016
Ph:(305)826-8696 Fax:(305)826-9131

No.	Revision/Issue	Date
1	Preliminary Layout	5-15-22
2	Extned Bar, added Expresso & Wine, Changed Ref Disp.	6-05-22
3	Update based on Owner comments 6-11-22	6-16-22
4		

Date
June 16, 2022
Drawn By
Dayne Gauntlett
Scale
1/2" = 1'0"

Sheet
FS-1.0