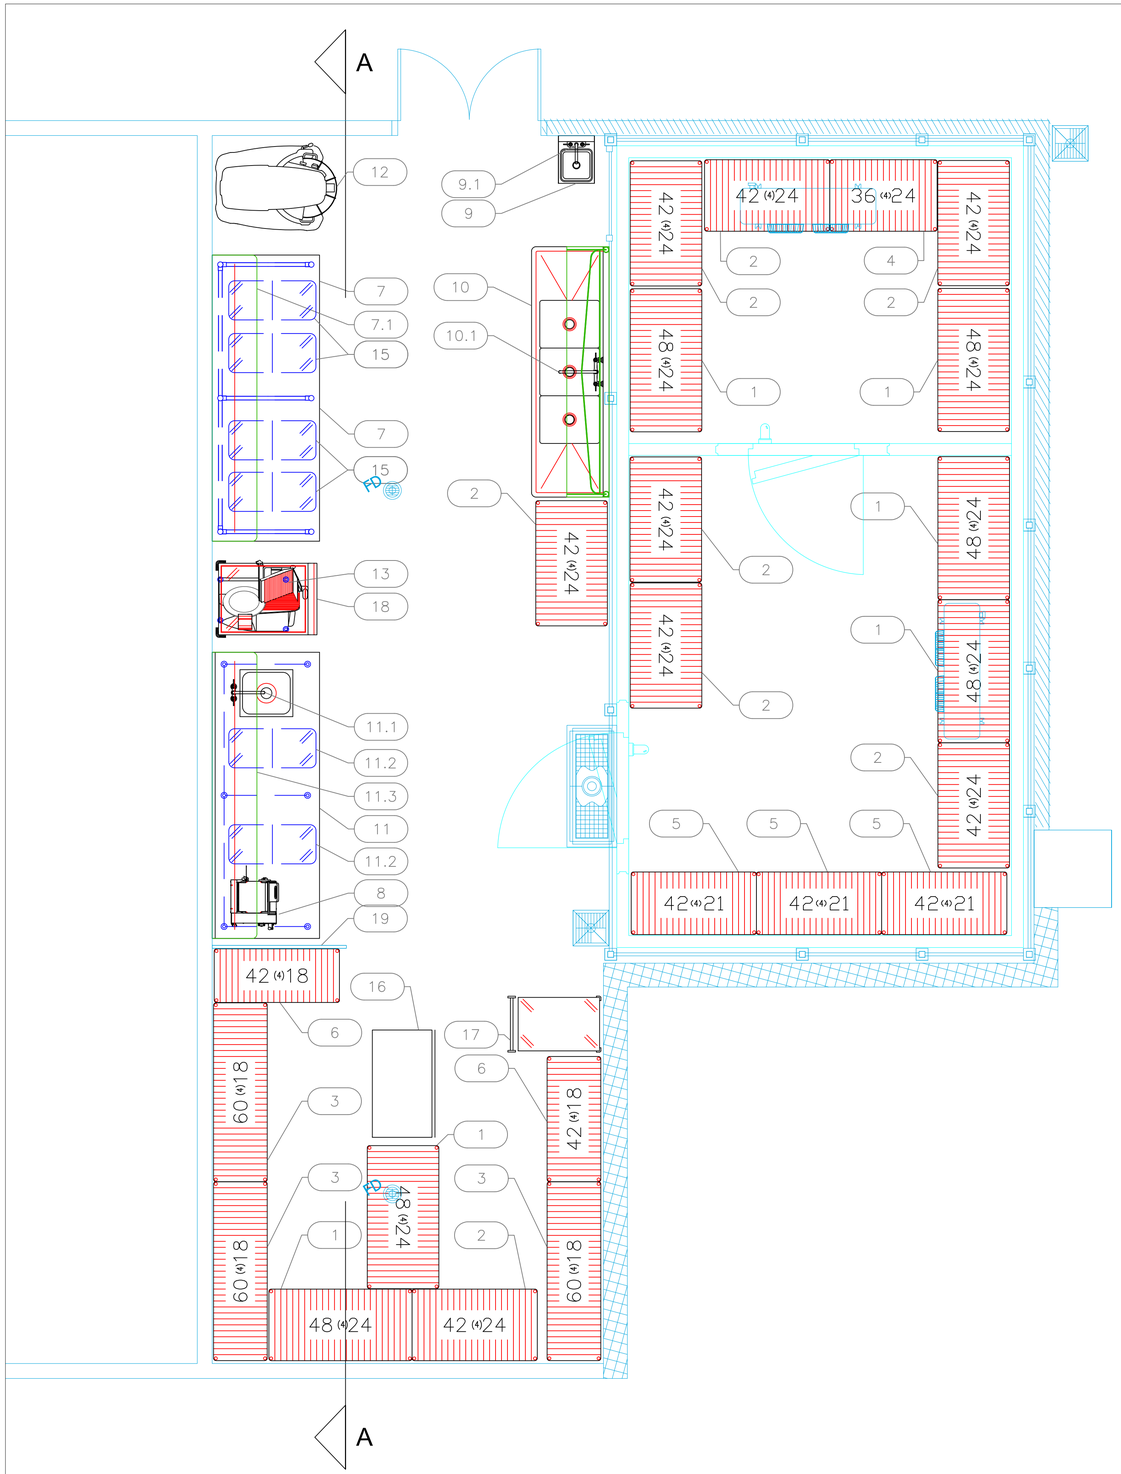

EQUIPMENT SCHEDULE					
ItemNo	Category	Mfr	Model	Quantity	Equipment Remarks
1	Shelving Unit, All Plastic	Quantum	QP244874VS-4	6	By Other
2	Shelving Unit, All Plastic	Quantum	QP244274VS-4	8	By Other
3	Shelving Unit, All Plastic	Quantum	QP186074VS-4	3	By Other
4	Shelving Unit, All Plastic	Quantum	QP243674VS-4	1	By Other
5	Shelving Unit, All Plastic	Quantum	QP214274VS-4	3	By Other
6	Shelving Unit, All Plastic	Quantum	QP184274VS-4	2	By Other
7	Work Table, Wood Top	John Boos	TNB17	1	By Other
7.1	Overshelf	Advance Tabco	PS-15-96	1	
8	Pasta Machine, Sheeter, Countertop	An Emiliomiti Company	NINA 250 LM22010	1	By Other
9	Hand Sink	Advance Tabco	7-PS-23-ECSPNF-X	1	By Other
9.1	Wall / Splash Mount Faucet	Krowne	14-401L	1	By Other
10	Three (3) Compartment Sink	Advance Tabco	FC-3-1620-18RL	1	By Other
10.1	Wall / Splash Mount Faucet	Krowne	14-812L	1	By Other
11	Work Table, Stainless Steel Top	Advance Tabco	TKMS-368	1	By Other
	Weld-in Sink	Advance Tabco	TA-11J	1	By Other
11.1	Deck Mount Faucet	Krowne	15-410L	1	By Other
11.2	Ingredient Bin	Rubbermaid	FG360088WHT	2	
11.3	Overshelf	Advance Tabco	PS-15-96	1	
12	Planetary Mixer	Hobart	HL600+BUILDUP	1	Existing
13	Food Slicer, Electric	Hobart	HS6-1	1	Existing
14	Ice Maker, Cube-Style	Kold-Draft	GTX561AC	1	
	Ice Bin for Ice Machines	Kold-Draft	KDB400	1	
15	Ingredient Bin	Rubbermaid	FG360088WHT	4	
16	Dunnage Rack	Winco	ADRK-2036	1	
17	Cart, Utility/Bussing	Lakeside	422	1	
18	Equipment Stand, for Mixer / Slicer	Advance Tabco	AG-MP-30	1	
19	Custom Stainless Steel Partition Wall	Custom Fab	Q1971-19	1	By Other

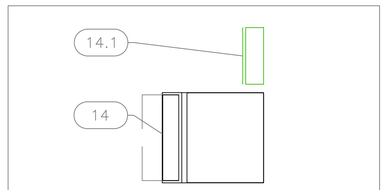

Ice Machine Location TBD

EQUIPMENT LAYOUT

All Dimensions to be verified on the job site.
Actual locations for floor drains, and any ventilating equipment to be determined by Engineer.
Mechanical, Plumbing & Electrical to be checked and verified by Customers MEP Engineer.
Remote Condensing Units to be located by Architect.
Exhaust & Supply fans to be located by Architect.

Baha Mar
Leola Basement
Nassau, Bahamas

LEOLA
by scott conant

uni-source SUPPLY
INTERNATIONAL INC.
2055 W 73rd Street, Miami, FL 33016
Ph:(305)826-8696 Fax:(305)826-9131

3	Added Modifications	6-10-25
4	Added Modifications	6-25-25
5	Changed Mixer, Slicer, Combi Oven	7-16-25
6	Added MEP	7-17-25
7	Added "By Other" on Schedule	8-26-25

Date
August 26, 2025
Drawn By
Dayne Gauntlett
Scale
1/2" = 1'0"

Sheet
FS-1.0